
MICHAEL JOGIA
604.341.8969
JOGIAMW@GMAIL.COM
WWW.MICHAELJOGIA.COM

312-1647 EAST PENDER STREET

1214 SQFT

*total measurement taken from the strata plan

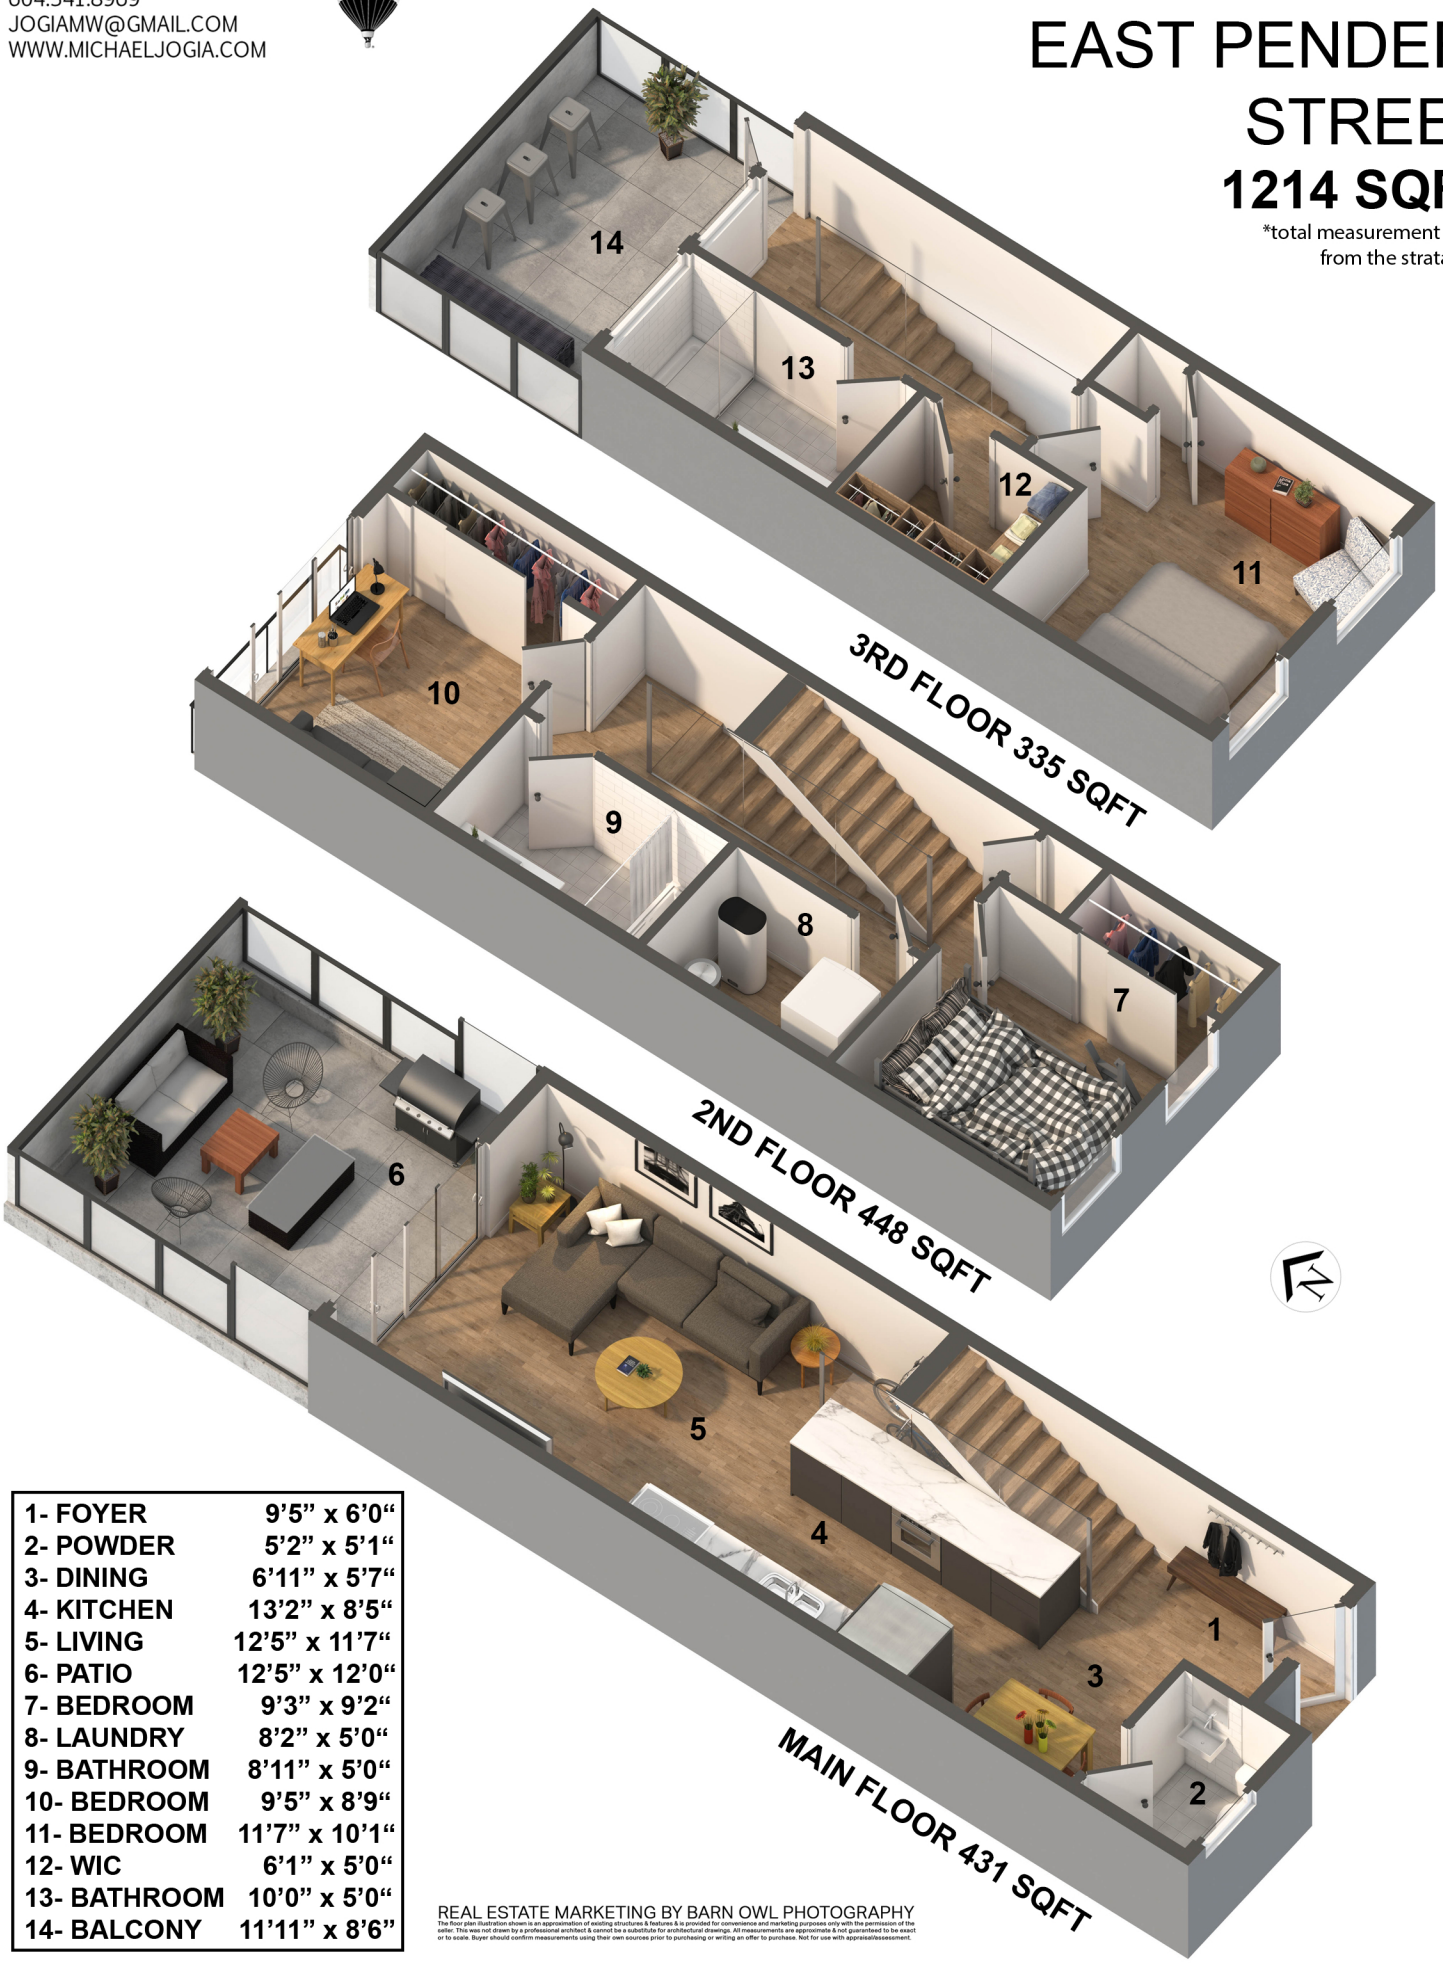

1- FOYER	9’5” x 6’0“
2- POWDER	5’2” x 5’1“
3- DINING	6’11” x 5’7“
4- KITCHEN	13’2” x 8’5“
5- LIVING	12’5” x 11’7“
6- PATIO	12’5” x 12’0“
7- BEDROOM	9’3” x 9’2“
8- LAUNDRY	8’2” x 5’0“
9- BATHROOM	8’11” x 5’0“
10- BEDROOM	9’5” x 8’9“
11- BEDROOM	11’7” x 10’1“
12- WIC	6’1” x 5’0“
13- BATHROOM	10’0” x 5’0“
14- BALCONY	11’11” x 8’6”

REAL ESTATE MARKETING BY BARN OWL PHOTOGRAPHY
The floor plan illustration shown is an approximation of existing structures & features & is provided for convenience and marketing purposes only with the permission of the seller. This was not drawn by a professional architect & cannot be a substitute for architectural drawings. All measurements are approximate & not guaranteed to be exact or to scale. Buyer should confirm measurements using their own sources prior to purchasing or writing an offer to purchase. Not for use with appraisal/assessment.