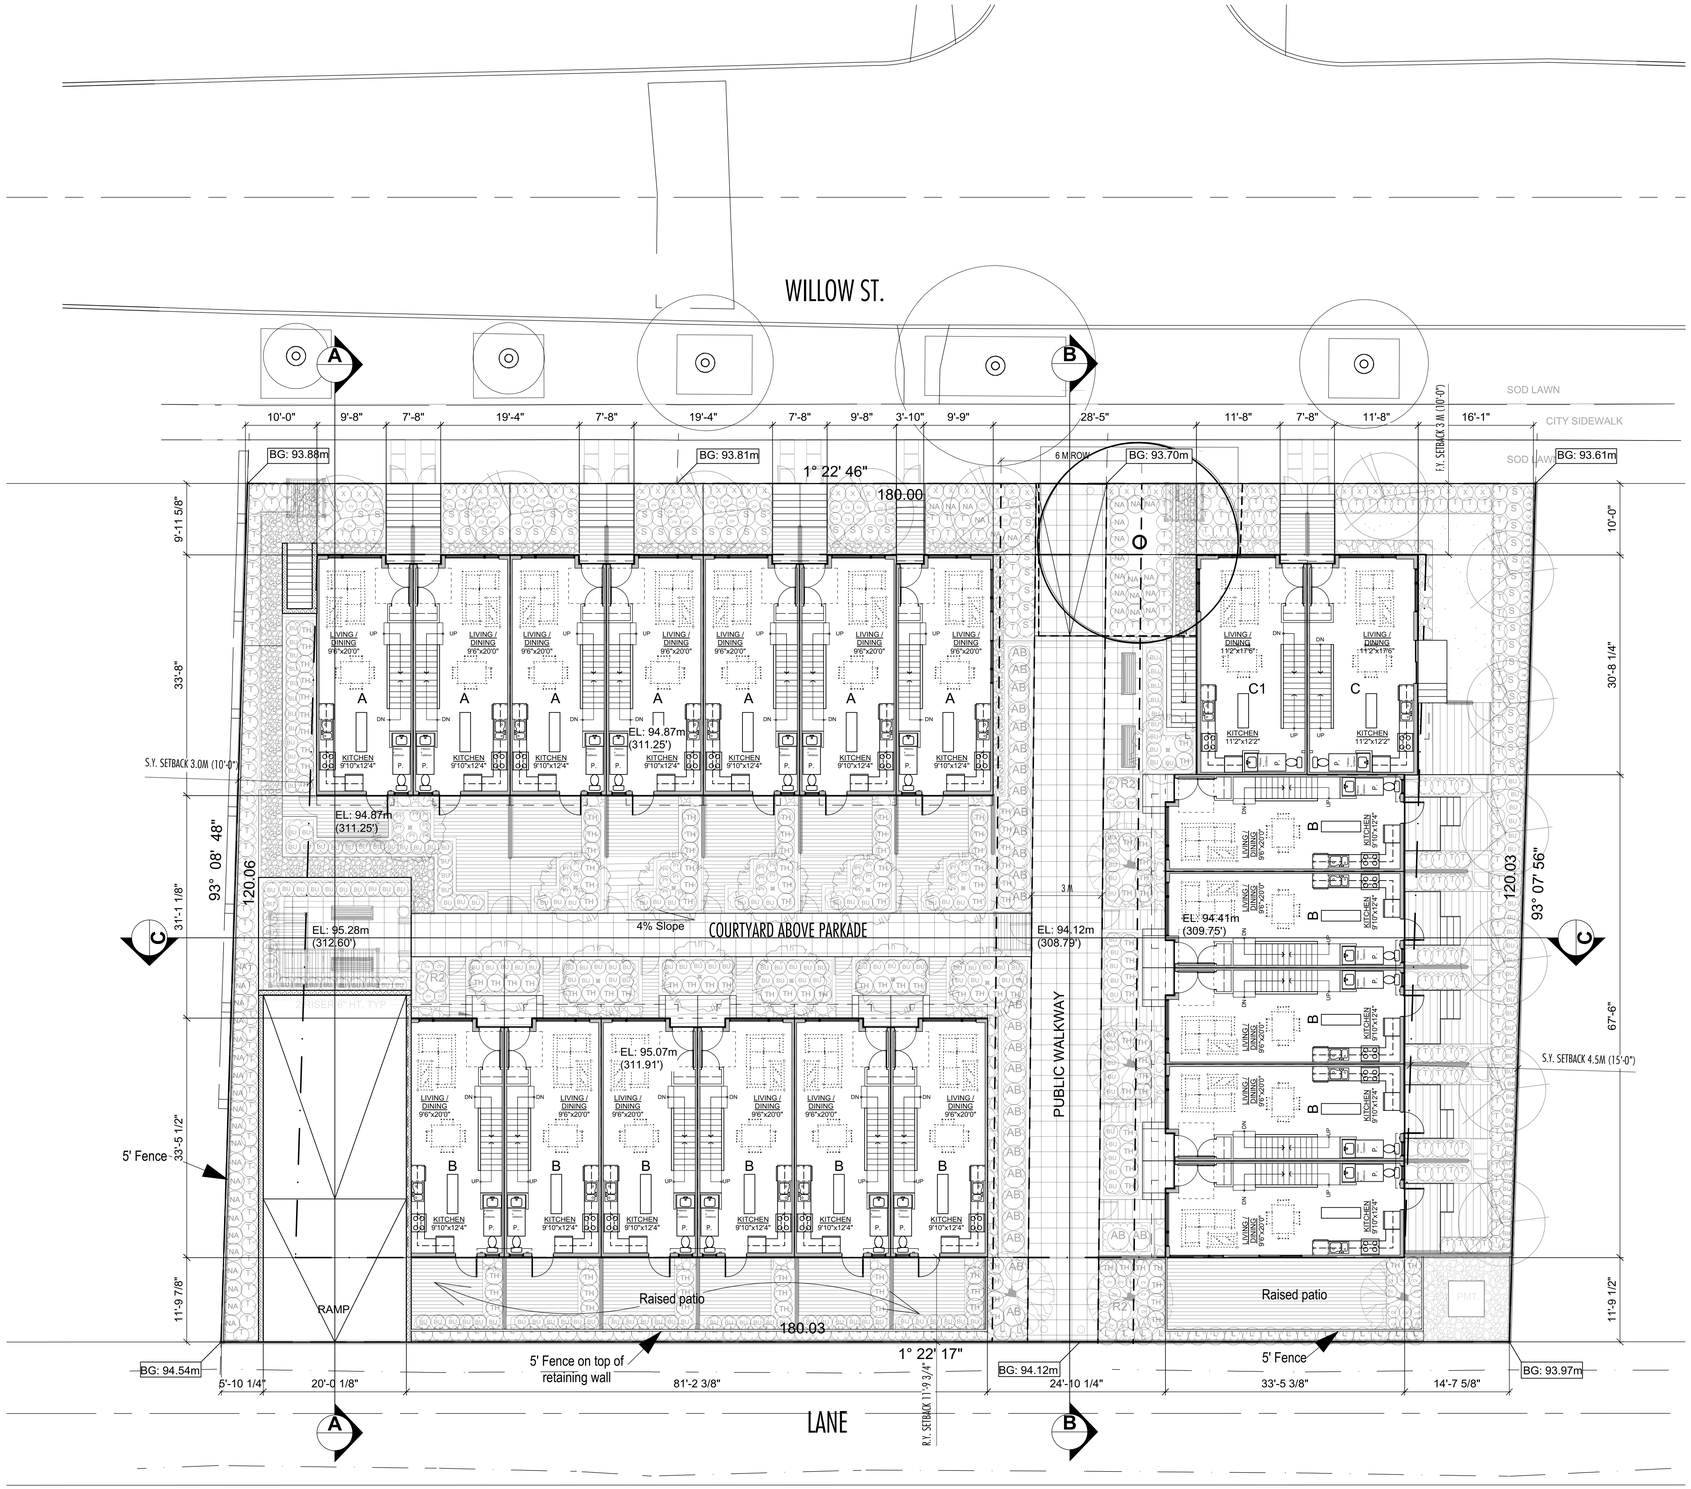


SITE PLAN

SCALE : 1'-0"=10'-0"

NO —	DATE —	ISSUE —
1	16-7-21	ISSUED FOR REZONING APPL.

Copyright. All rights reserved.
Reproduction in whole or in part is prohibited.
This drawing as an instrument of service is the property of the architect and may not be used in any way without the written permission of this office.

YAMAMOTO ARCHITECTURE

202 - 33 East 8th Avenue
Vancouver, BC V5T 1R5
T – 604 731 1127 F – 604 731 1327

PROJECT —

TOWNHOUSE DEVELOPMENT

-

5469 - 5507 WILLOW STREET
Vancouver, BC

DRAWING TITLE —

SITE PLAN

SCALE — 1'-0"=10'-0"	SHEET NO. — A1.2
DATE — July 21, 2016	
DRAWN — TY	
CHECKED —	PROJ NO — 1507